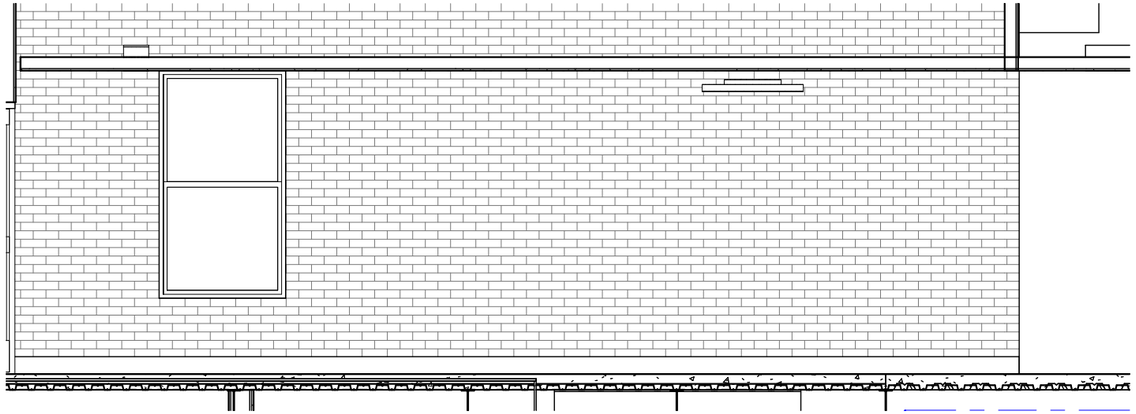

1 PFA 01 PERCENT FOR ART A NORTH
1/4" = 1'-0"

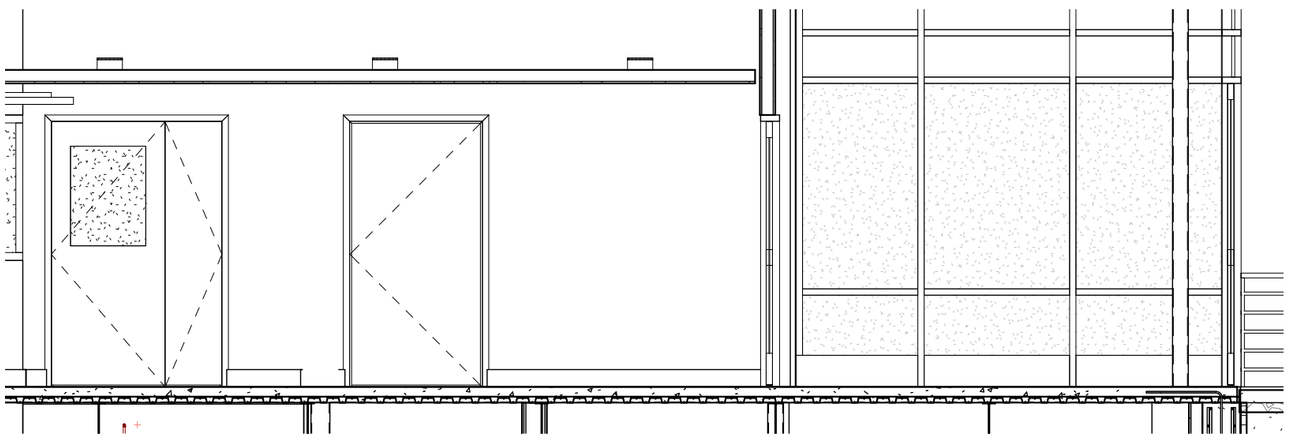

2 PFA 01 PERCENT FOR ART A SOUTH
1/4" = 1'-0"

LIFE SCIENCES BUILDING
RENOVATION & EXPANSION
1500 UNIVERSITY DRIVE, BILLINGS, MONTANA
59101

DOWLING ARCHITECTS
55 West 14th Street, Suite 103 Helena, MT 59601
406 457-5470 + 406 495-0063 fax + www.dsa-mt.com

LOCATION A

PROJECT #:
13-441

ISSUE DATES:

DRAWN BY: Author

PFA 01

05/20/2021

C:\Users\DSA-2018-HP-2\Documents\MSU-B Life Sciences_R2019_ARCH_CA_21 0611_wgrantDSNDD.rvt
7/2/2021 2:55:42 PM
DSA, P.C. COPYRIGHT 2018

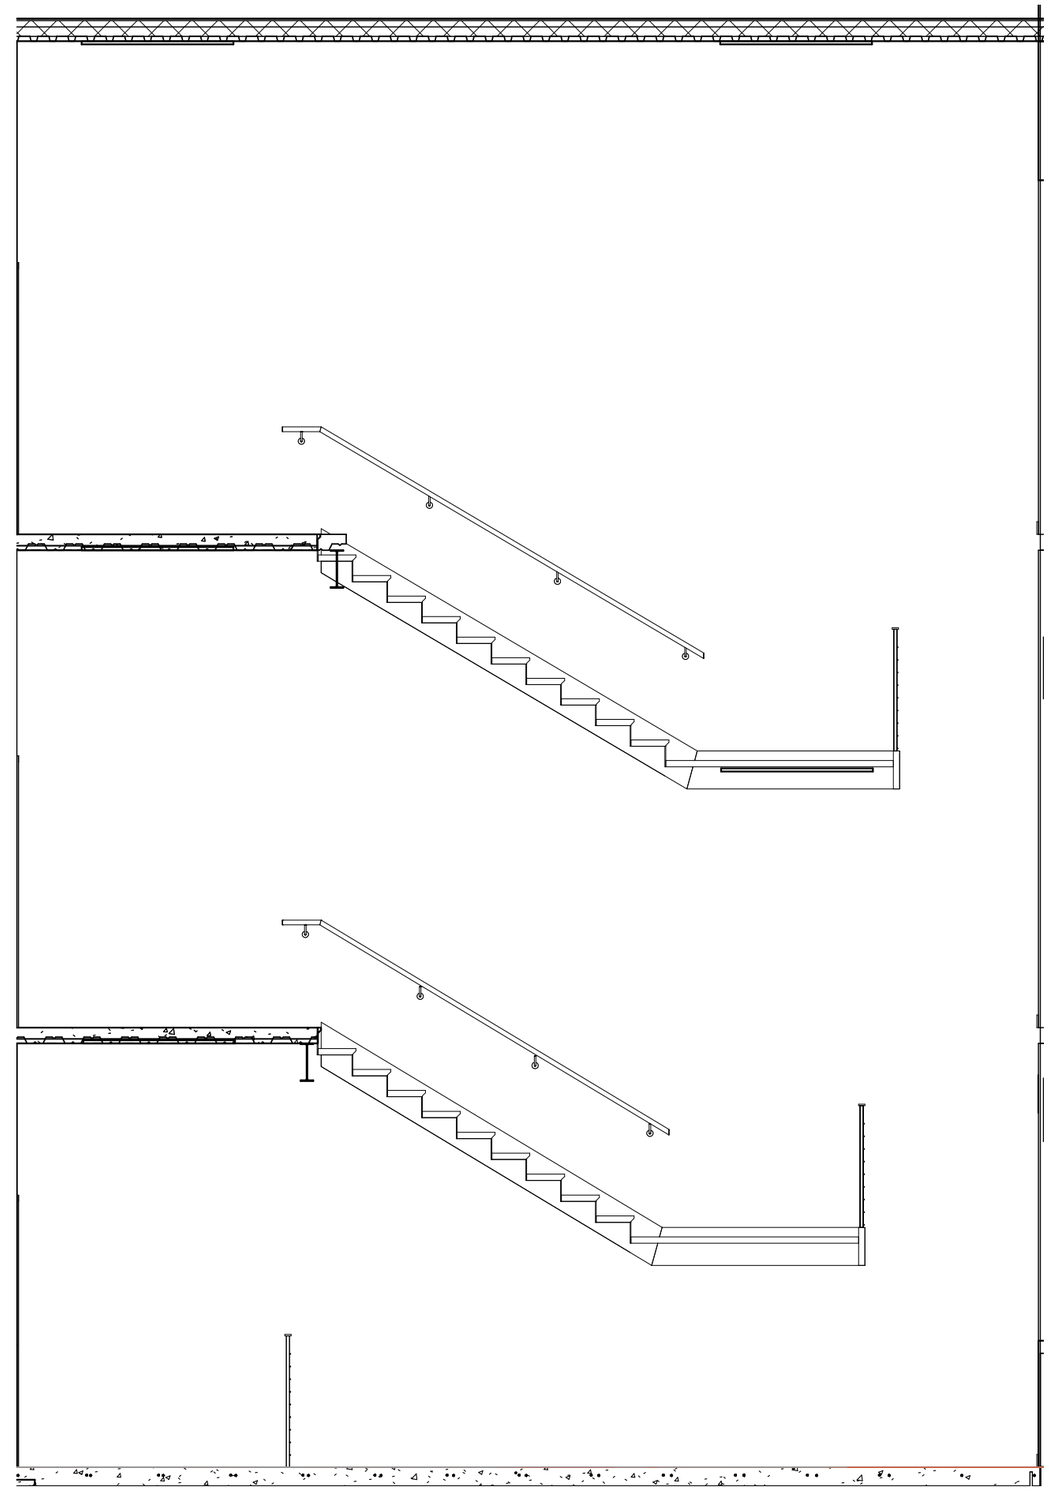

1
PFA 02
PERCENT FOR ART B
1/4" = 1'-0"

LIFE SCIENCES BUILDING
RENOVATION & EXPANSION
1500 UNIVERSITY DRIVE, BILLINGS, MONTANA
59101

DOWLING
ARCHITECTS
55 West 14th Street, Suite 103 Helena, MT 59601
406 457-5470 + 406 495-0063 fax + www.dsa-mt.com

LOCATION B

PROJECT #:
13-441

ISSUE DATES:

DRAWN BY: Author

PFA 02

05/20/2021

C:\Users\DSA-2018-HP-2\Documents\MSU-B Life Sciences_R2019_ARCH_CA_21 0611_wgrantDSNDD.rvt
7/2/2021 2:55:43 PM
DSA, P.C. COPYRIGHT 2018

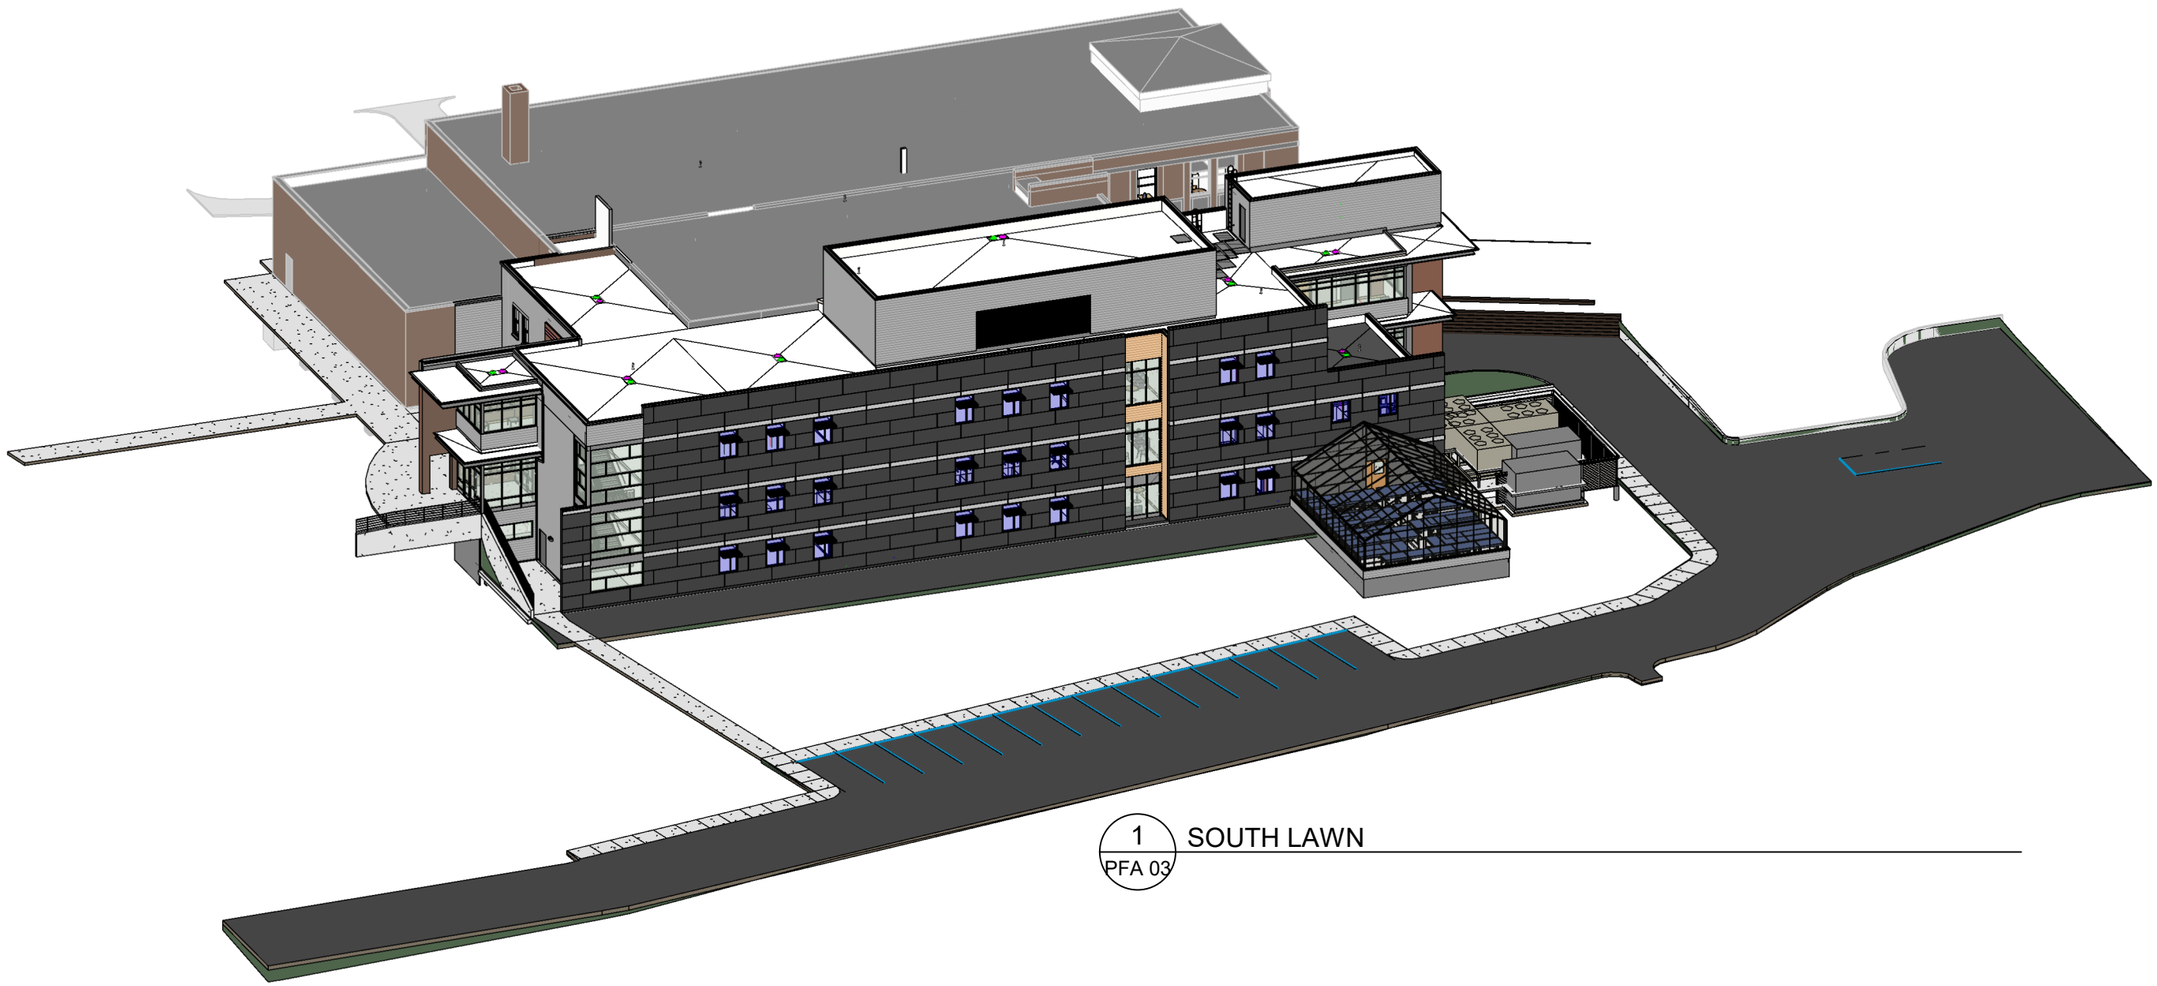

1
PFA 03
SOUTH LAWN

LIFE SCIENCES BUILDING
RENOVATION & EXPANSION
1500 UNIVERSITY DRIVE, BILLINGS, MONTANA
59101

DOWLING ARCHITECTS
55 West 14th Street, Suite 103 Helena, MT 59601
406 457-5470 + 406 495-0063 fax + www.dsa-mt.com

LOCATION C

PROJECT #:
13-441

ISSUE DATES:

DRAWN BY: Author

PFA 03

05/20/2021

DSA, P.C. COPYRIGHT 2018

7/2/2021 2:55:51 PM

C:\Users\DSA-2018-HP-2\Documents\MSU-B Life Sciences_R2019_ARCH_CA_21 0611_wgrantDSNDD.rvt

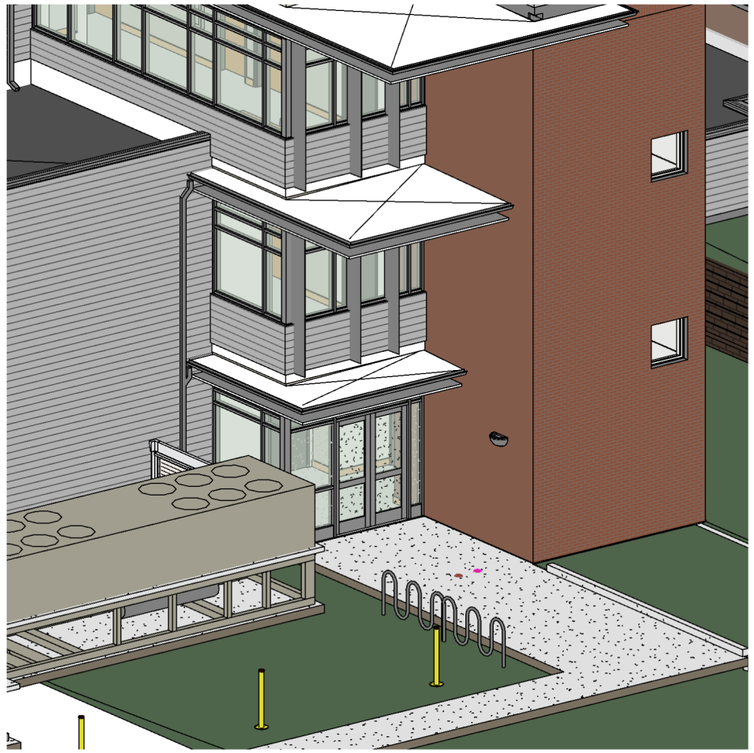

2
PFA 04
EAST ENTRY GROUND FLOOR
LOCATION G

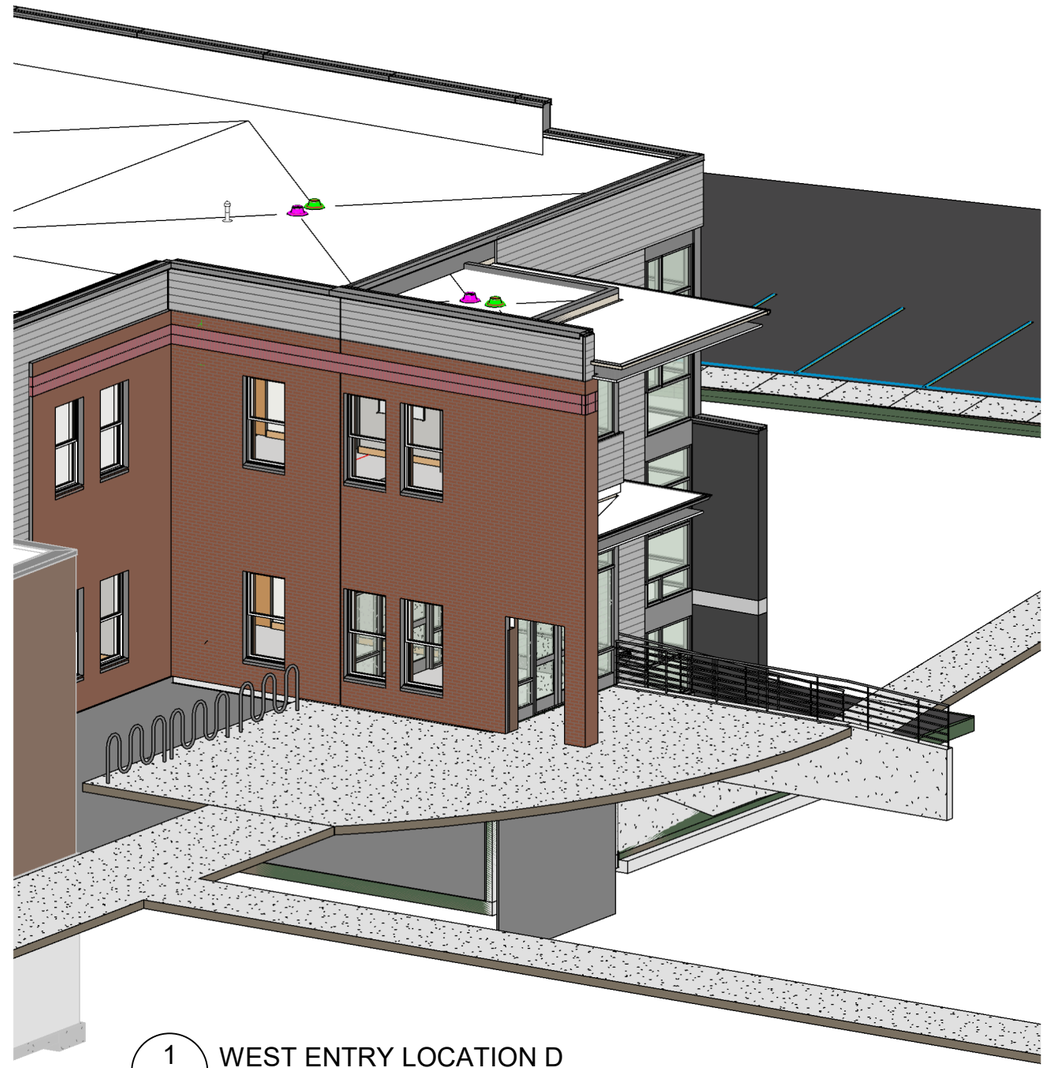

1
PFA 04
WEST ENTRY LOCATION D

LIFE SCIENCES BUILDING
RENOVATION & EXPANSION
1500 UNIVERSITY DRIVE, BILLINGS, MONTANA
59101

DOWLING ARCHITECTS
55 West 14th Street, Suite 103 Helena, MT 59601
406 457-5470 + 406 495-0063 fax + www.dsa-mt.com

LOCATION D
& G

PROJECT #:
13-441

ISSUE DATES:

DRAWN BY: Author

PFA 04

05/20/2021

C:\Users\DSA-2018-HP-2\Documents\MSU-B Life Sciences_R2019_ARCH_CA_21 0611_wgrantDSNDD.rvt
7/2/2021 2:55:54 PM
DSA, P.C. COPYRIGHT 2018

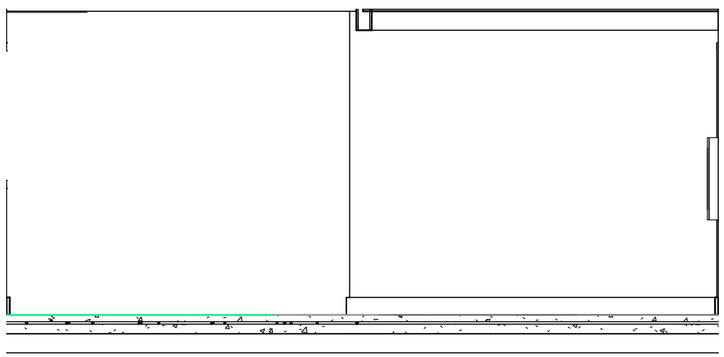

3 PFA 05 PERCENT FOR ART E WEST
1/4" = 1'-0"

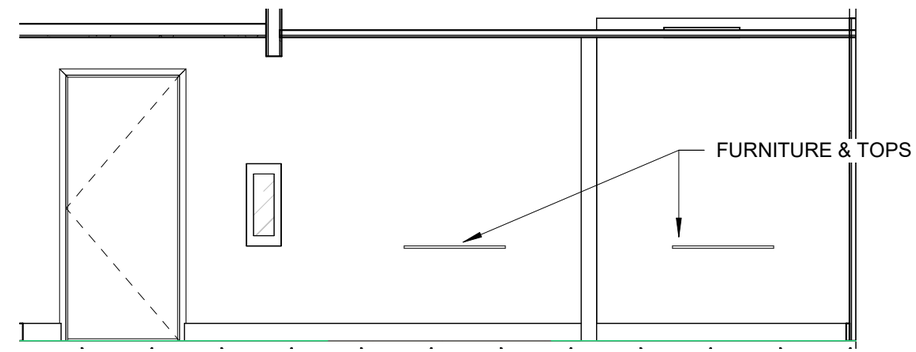

LOCATION E NORTH

2 PFA 05 PERCENT FOR ART E NORTH
1/4" = 1'-0"

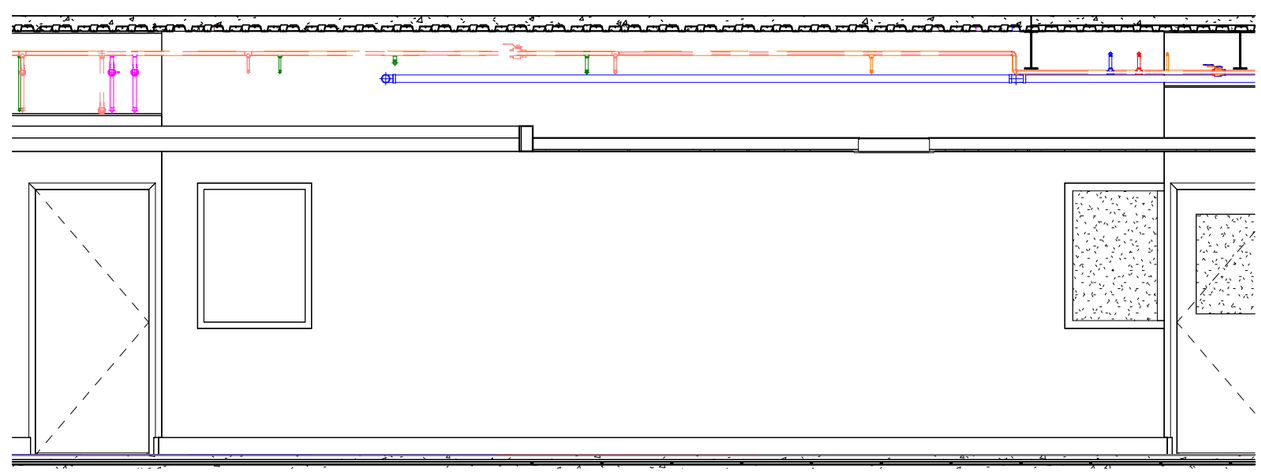

1 PFA 05 PERCENT FOR ART E - SOUTH
1/4" = 1'-0"

LIFE SCIENCES BUILDING
RENOVATION & EXPANSION
1500 UNIVERSITY DRIVE, BILLINGS, MONTANA
59101

DOWLING ARCHITECTS
55 West 14th Street, Suite 103 Helena, MT 59601
406 457-5470 + 406 495-0063 fax + www.dsa-mt.com

LOCATION E

PROJECT #:
13-441

ISSUE DATES:

DRAWN BY: Author

PFA 05

05/20/2021

C:\Users\DSA-2018-HP-2\Documents\MSU-B Life Sciences_R2019_ARCH_CA_21 0611_wgrantDSNDD.rvt
7/2/2021 2:55:59 PM
DSA, P.C. COPYRIGHT 2018

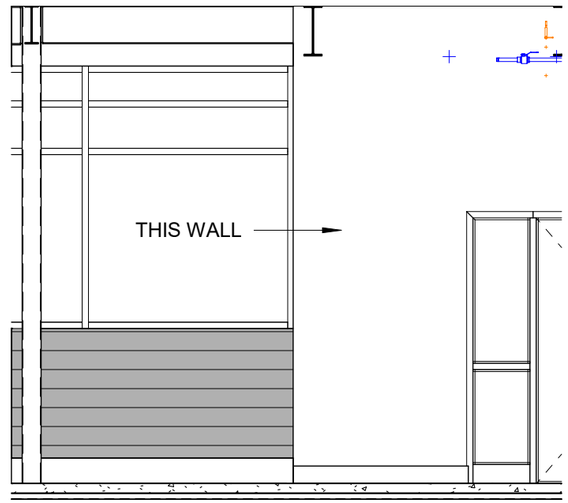

3 PFA 06 PERCENT FOR ART F 1ST FLOOR SOUTH
1/4" = 1'-0"

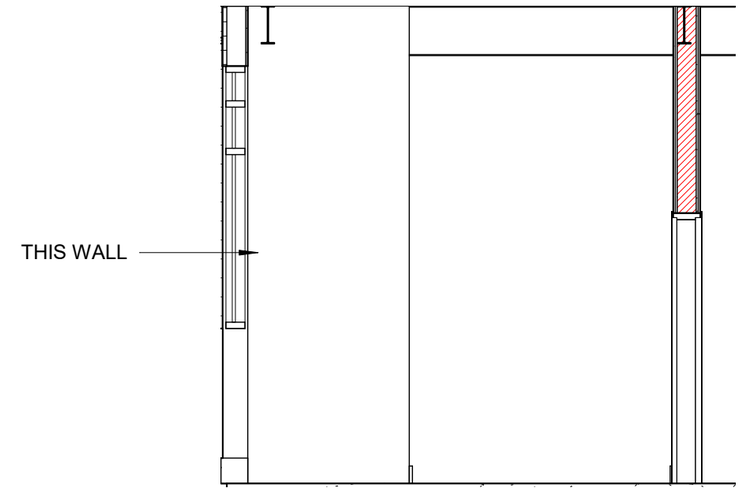

2 PFA 06 PERCENT FOR ART F 1ST FLOOR WEST
1/4" = 1'-0"

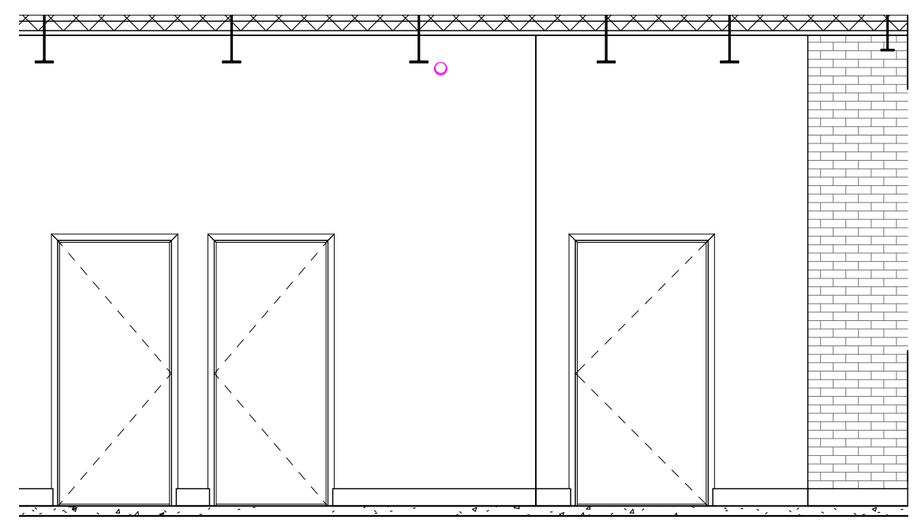

1 PFA 06 PFA LOCATION F 2ND FLOOR
1/4" = 1'-0"

LIFE SCIENCES BUILDING
RENOVATION & EXPANSION
1500 UNIVERSITY DRIVE, BILLINGS, MONTANA
59101

DOWLING ARCHITECTS
55 West 14th Street, Suite 103 Helena, MT 59601
406 457-5470 + 406 495-0063 fax + www.dsa-mt.com

LOCATION F

PROJECT #:
13-441

ISSUE DATES:

DRAWN BY: Author

PFA 06

05/20/2021

C:\Users\DSA-2018-HP-2\Documents\MSU-B Life Sciences_R2019_ARCH_CA_21 0611_wgrantDSNDD.rvt
7/2/2021 2:56:00 PM
DSA, P.C. COPYRIGHT 2018